
NOTES:

1. ALL DIMENSIONS ARE IN MILLIMETERS AND LEVELS ARE IN METER UNLESS OTHERWISE SPECIFIED.
2. DO NOT MEASURE DIMENSIONS ON THE DRAWING,ONLY WRITTEN DIMENSION SHOULD BE FOLLOWED.

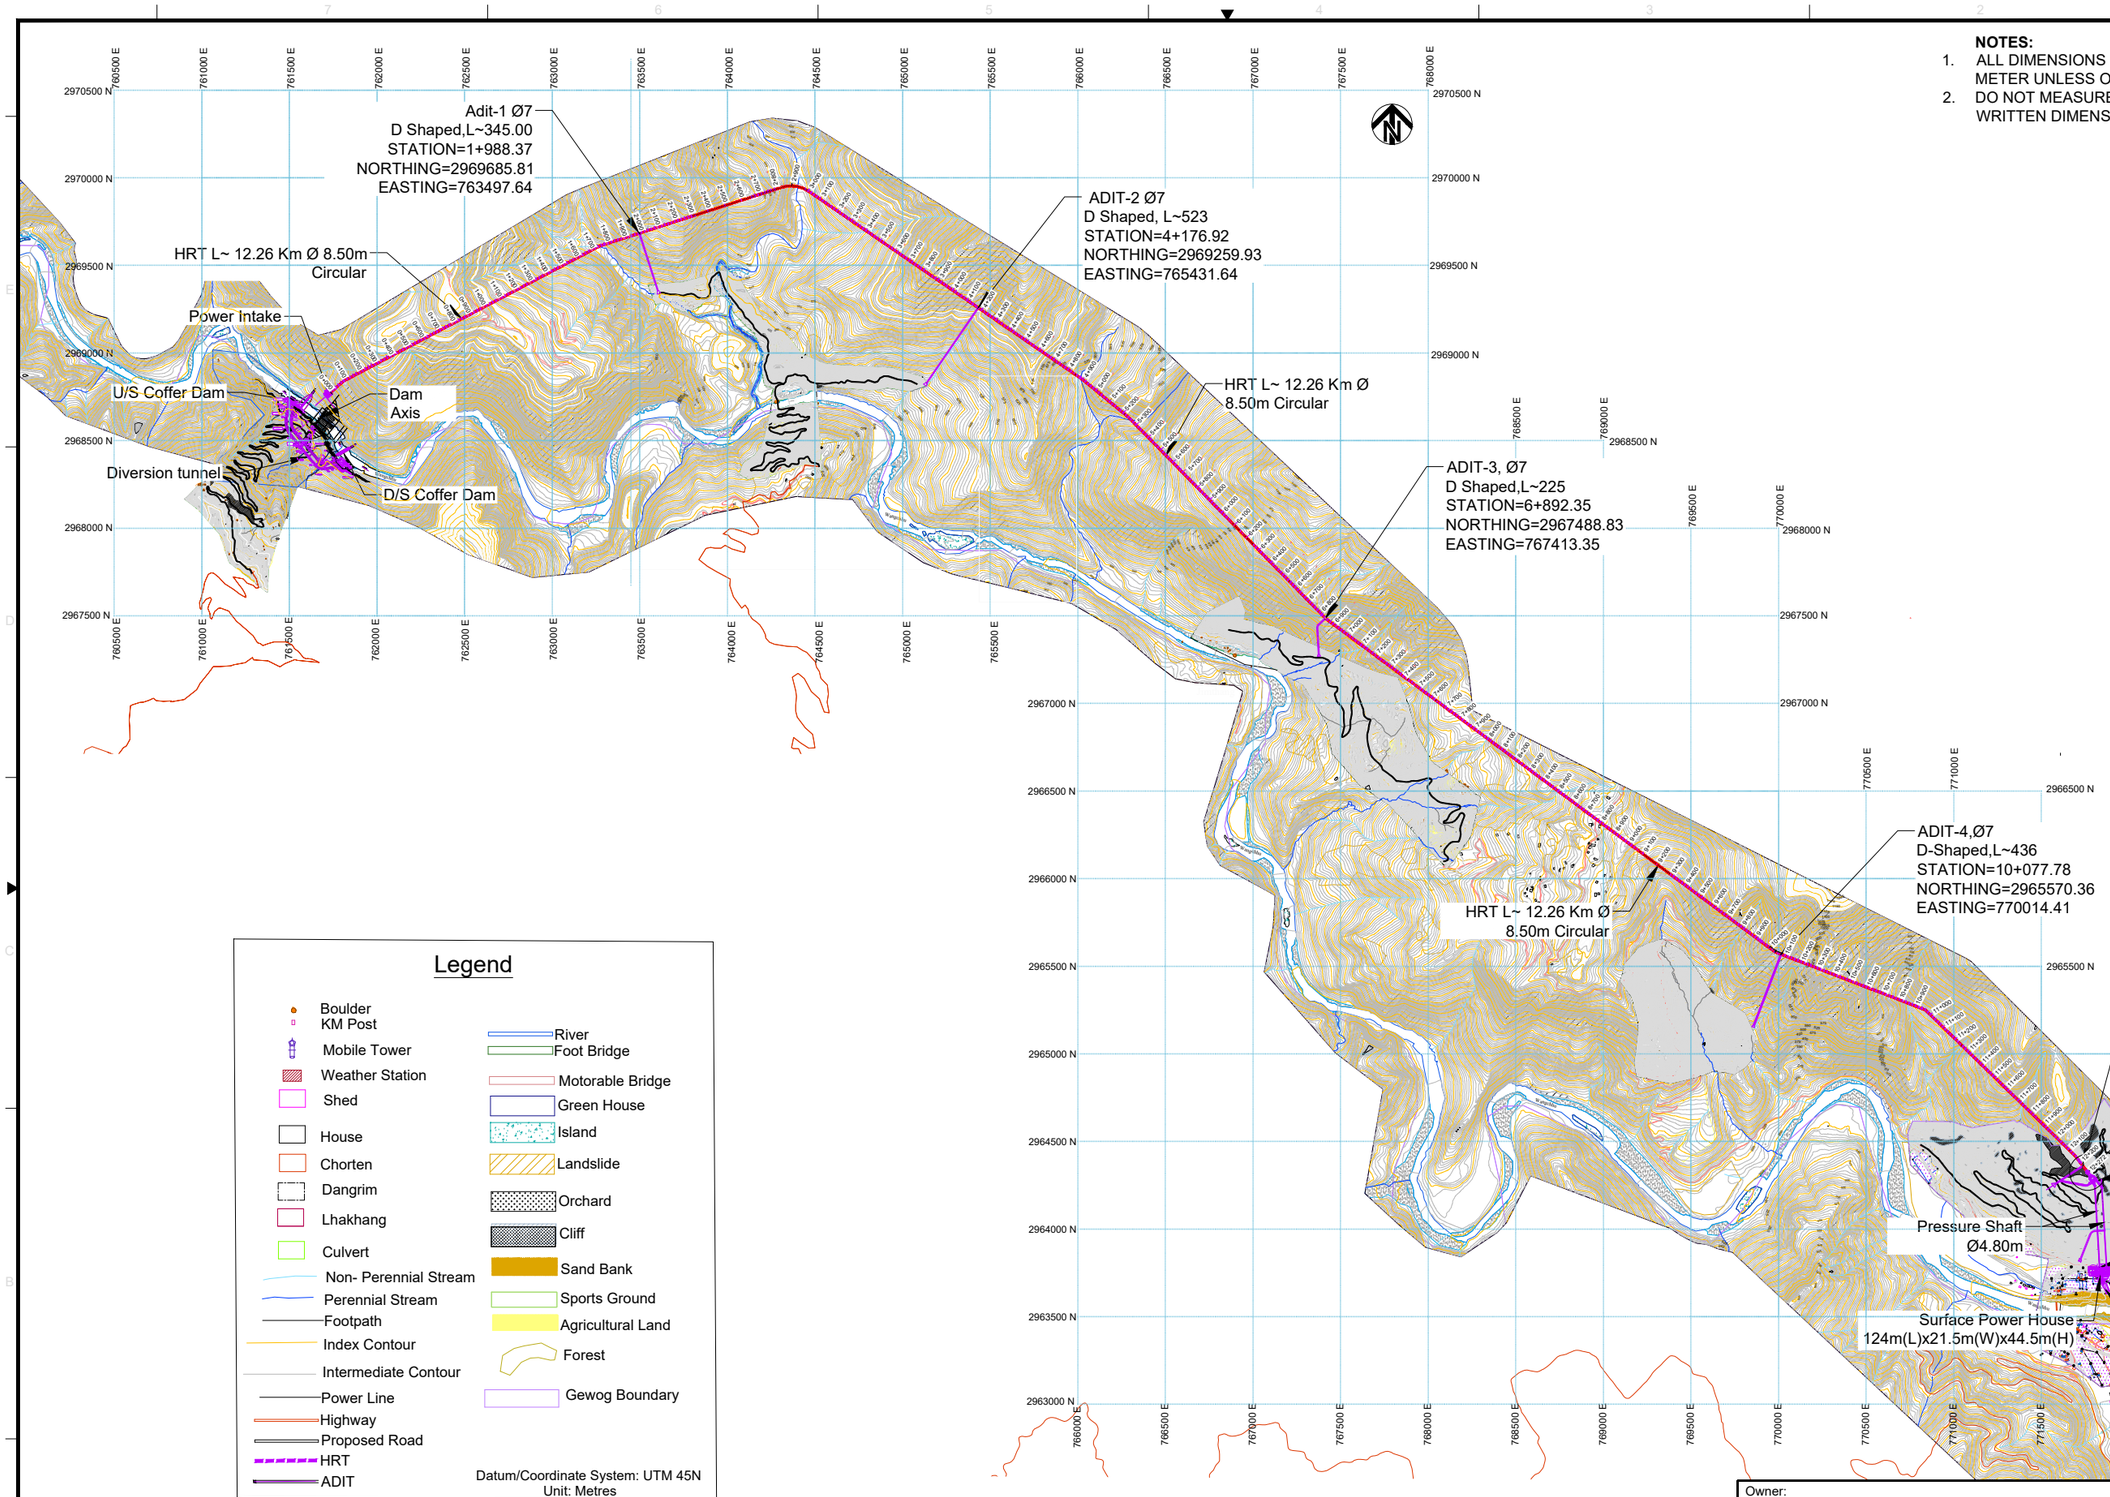

Legend

- Boulder
- KM Post
- Mobile Tower
- Weather Station
- Shed
- House
- Chorten
- Dangrim
- Lhakhang
- Culvert
- Non- Perennial Stream
- Perennial Stream
- Footpath
- Index Contour
- Intermediate Contour
- Power Line
- Highway
- Proposed Road
- HRT
- ADIT
- River
- Foot Bridge
- Motorable Bridge
- Green House
- Island
- Landslide
- Orchard
- Cliff
- Sand Bank
- Sports Ground
- Agricultural Land
- Forest
- Gewog Boundary

Datum/Coordinate System: UTM 45N
Unit: Metres

350 0 350 700 1050 1400 1750m

SCALE=1: 35000

Owner:

WANGCHHU HYDROELECTRIC POWER LTD.

Date Sept, 2026	Revised date	Project:	**570 MW WANGCHHU HYDROELECTRIC POWER LIMITED** CHHUKHA, BHUTAN
Designed	Verified	Title:	LATEST GENERAL PROJECT LAYOUT
Reviewed	Approved		
Drawn	Scale AS SHOWN	Drawing No.	
THIS DRAWING IS MEANT FOR REFERANCE ONLY.		DRG.No.PL.WP - DPR03/R1	Rev. 1 A3

Cad File No: C:\Users\j.wangmo1883\Desktop\RevR1 Wangchu Project Layout 5k UTM (20-9-2026).dwg

Sep 20, 2026 - 4:43p